


- NOTES:
- Order under sections 14 & 125 of the Highways Act 1980.
  - This plan does not show widths or construction details.

KEY:

	Route of new classified road
	New Highway
	Highway to be improved, diverted, raised, lowered and otherwise altered
	Highway to be stopped up
	Private means of access to be stopped up
	New private means of access
	Classified road boundary
	Side road boundary
	Parish boundary
	Private means of access to be stopped up reference label
	New private means of access reference label
	New side road reference label

SCALE 1:500 @ A1 (UNLESS STATED OTHERWISE)

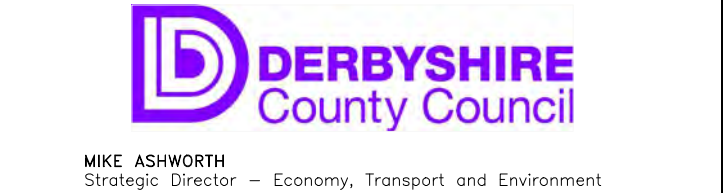

THE DERBYSHIRE COUNTY COUNCIL  
(WOODVILLE TO SWADLINCOTE  
REGENERATION ROUTE)  
(CLASSIFIED UNNUMBERED ROAD)  
(SIDE ROADS) ORDER 2019

KILN WAY, PUBLIC FOOTPATH  
AND OTHER ALTERATIONS  
  
SITE PLAN NO. 2

THE COMMON SEAL OF THE DERBYSHIRE COUNTY COUNCIL  
was hereunto affixed in the presence of

Dated this      day of      2019

Drawing Number      Rev

WVL-AEC-XX-XX-DR-CE-00035

© Crown copyright and database rights 2019  
Ordnance Survey 100023251. You are not  
permitted to copy, sub-licence, distribute or sell  
any of this data to third parties in any form.