



Plot Date: 5/01/2019 10:37 AM  
File Name: WVL-AEC-XX-XX-DR-CE-0003A-00035.00038 SRD PLAN

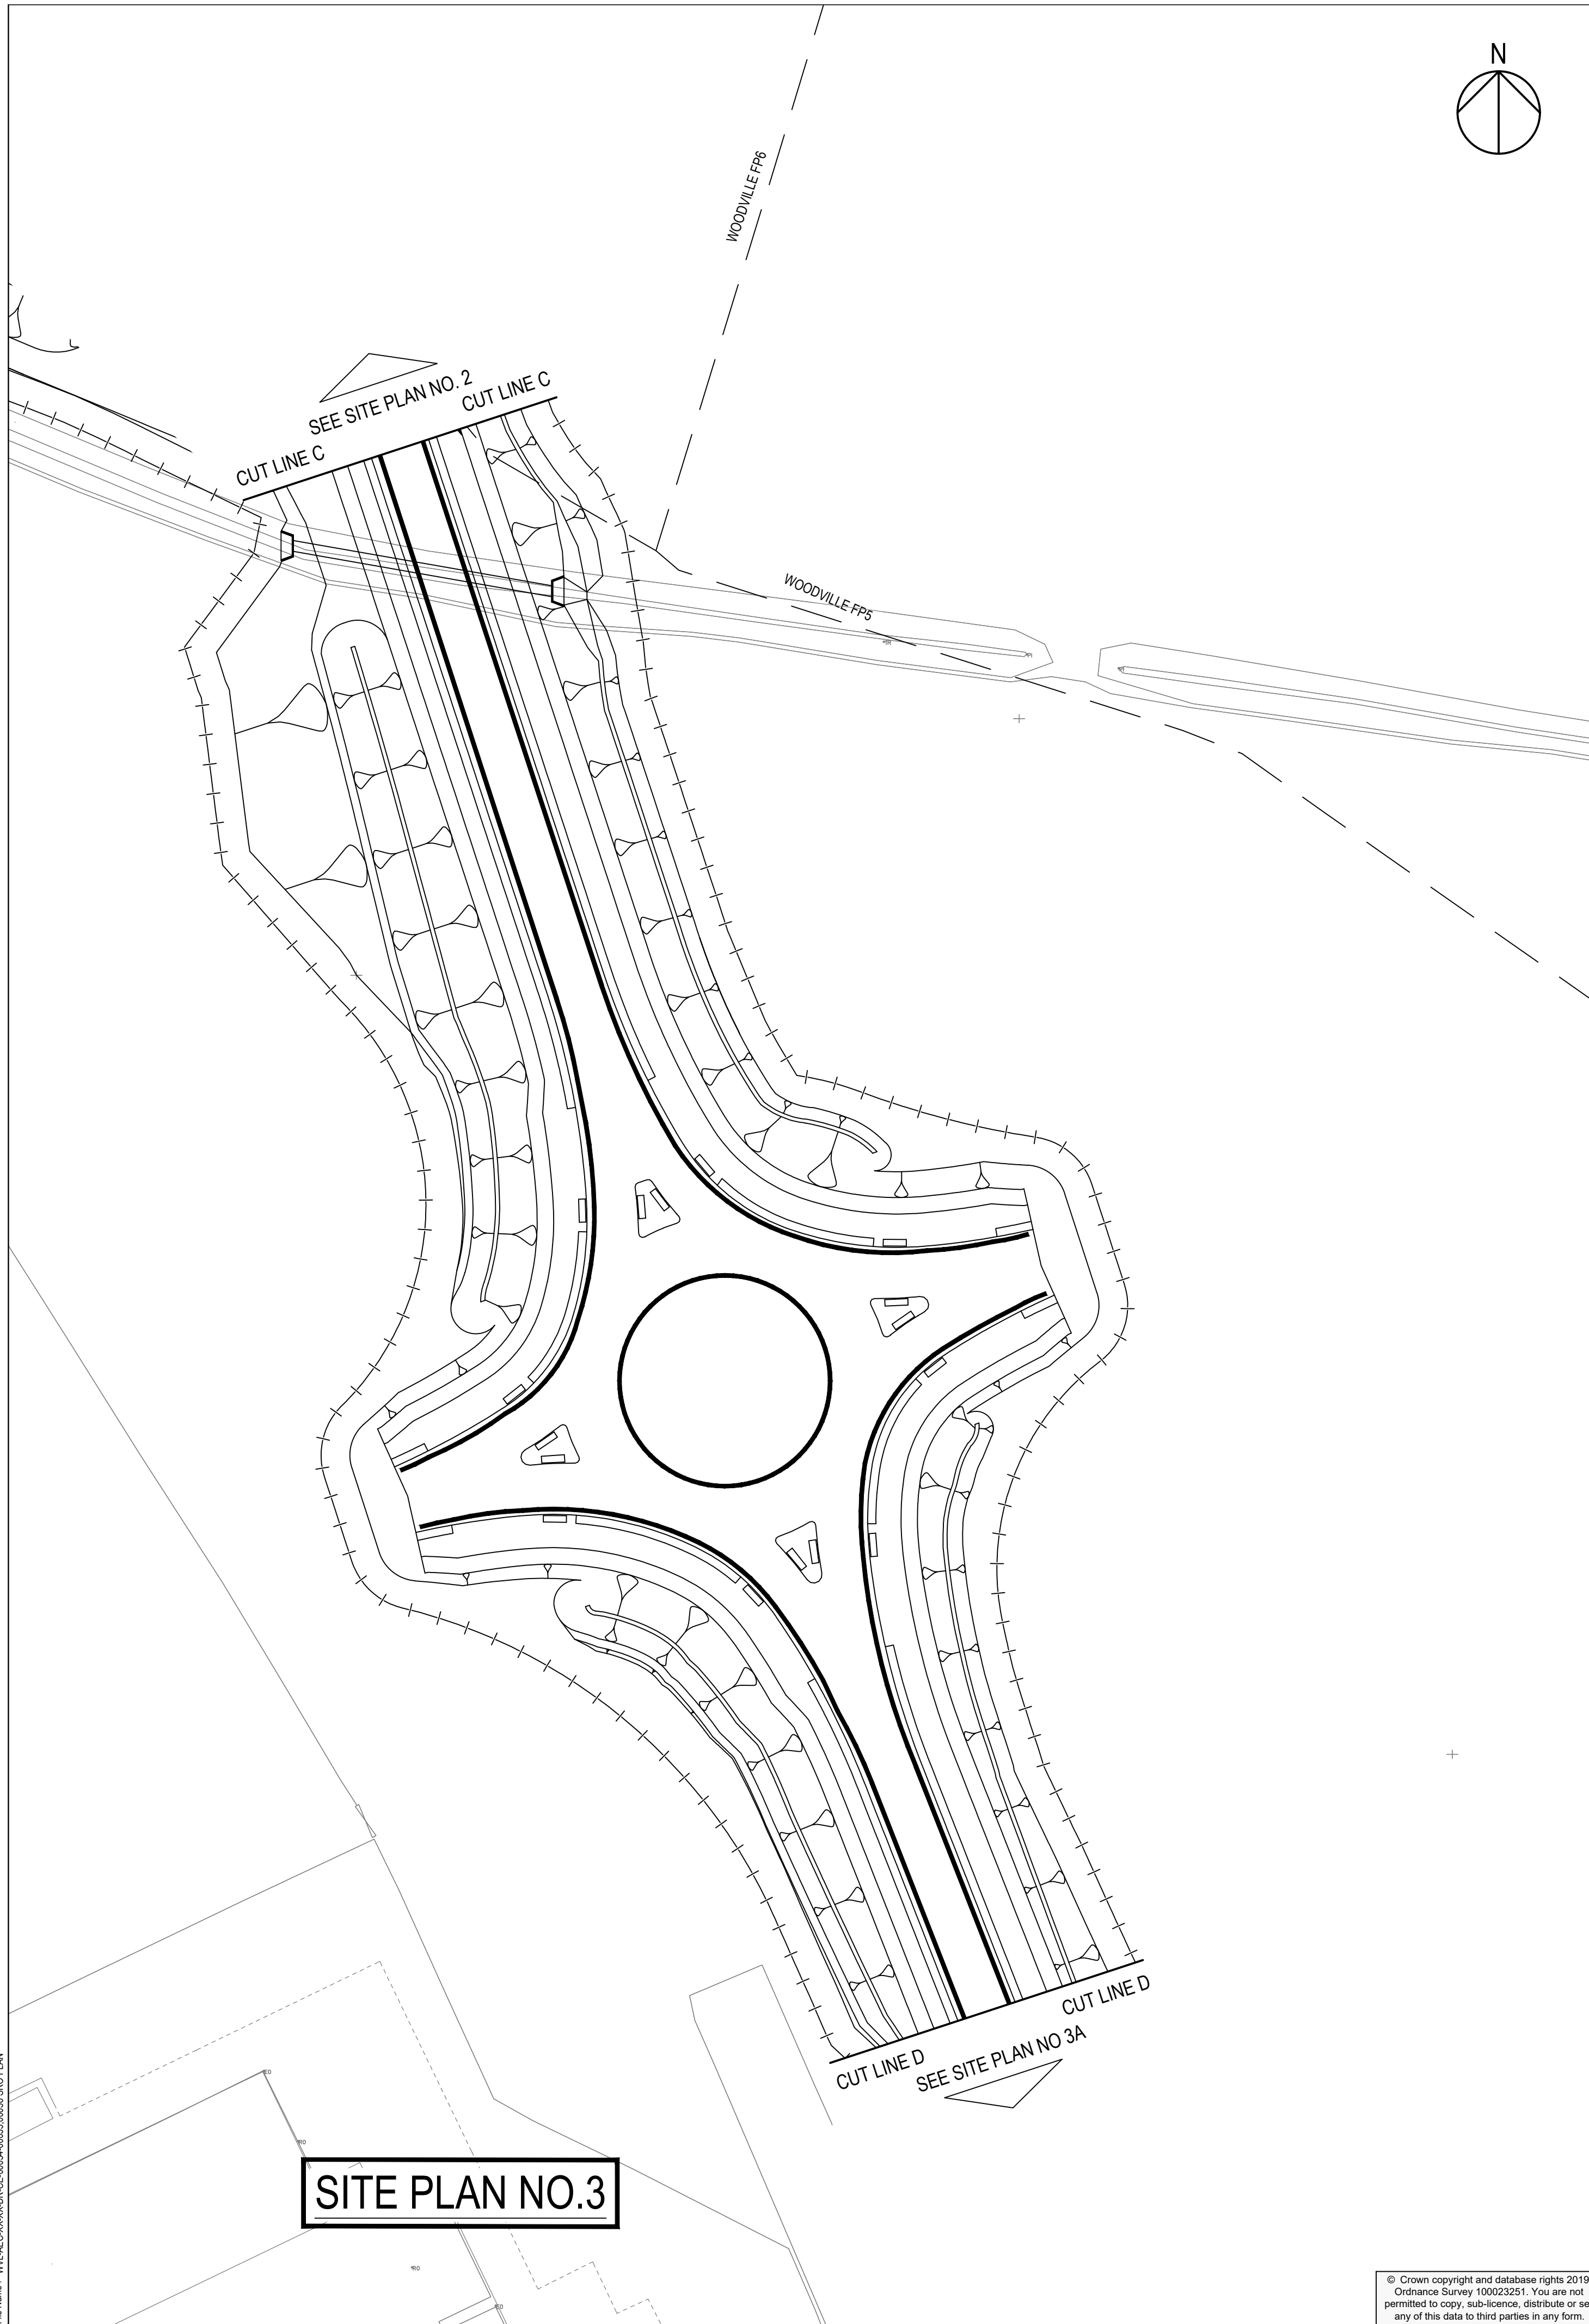


© Crown copyright and database rights 2019.  
Ordnance Survey 100023251. You are not  
permitted to copy, sub-licence, distribute or sell  
any of this data to third parties in any form.

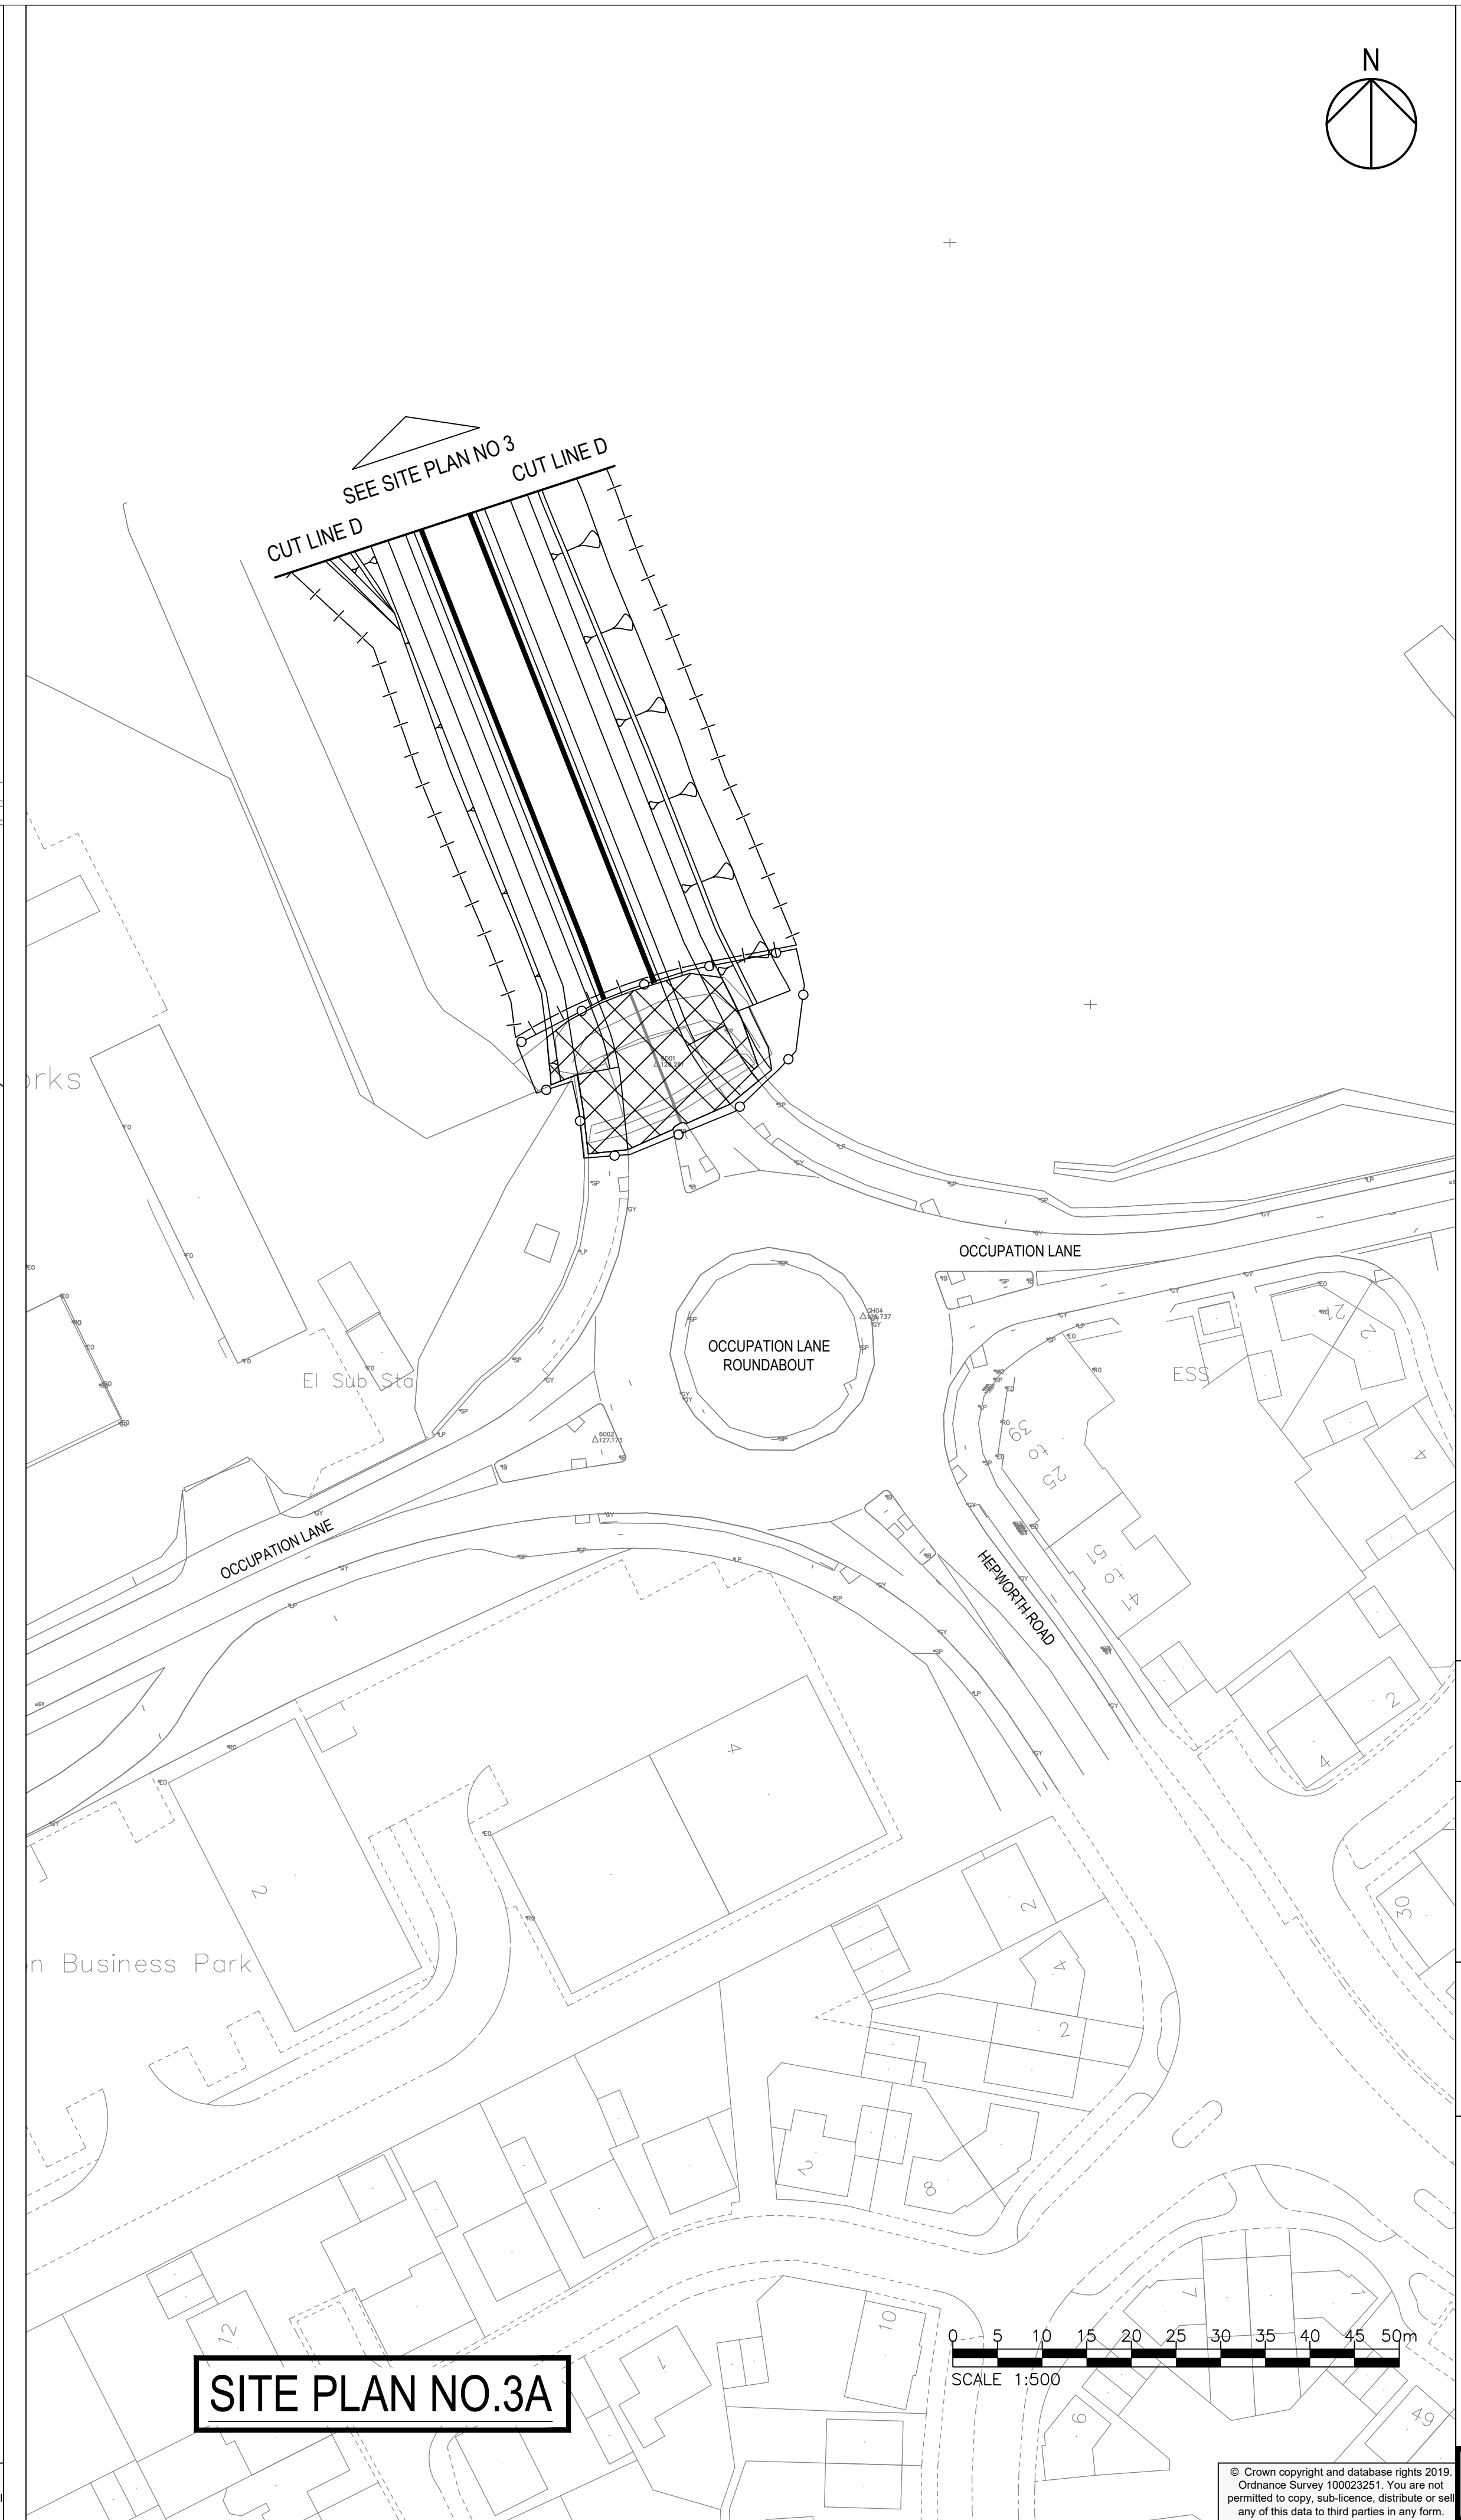

0 5 10 15 20 25 30 35 40 45 50m  
SCALE 1:500

© Crown copyright and database rights 2019.  
Ordnance Survey 100023251. You are not  
permitted to copy, sub-licence, distribute or sell  
any of this data to third parties in any form.

SHEET LOCATION PLAN NOT TO SCALE

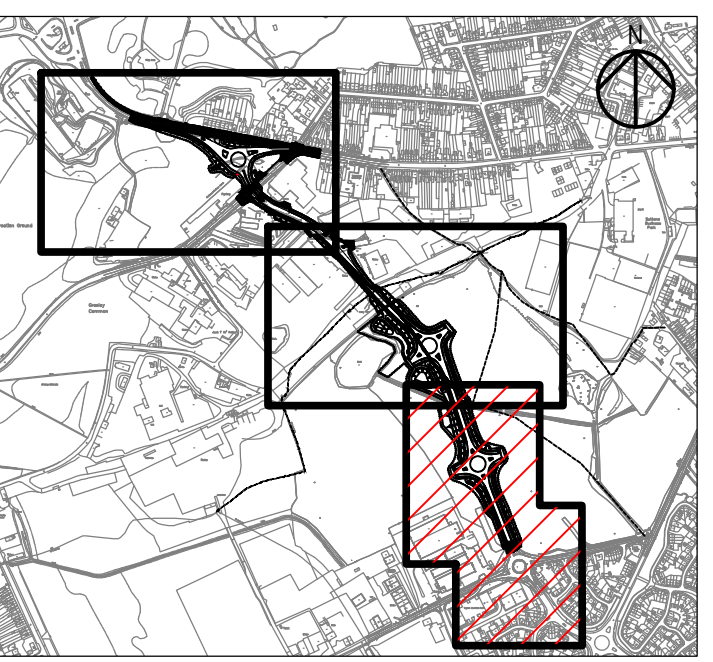

- NOTES:**
- Order under sections 14 & 125 of the Highways Act 1980.
  - This plan does not show widths or construction details.

<b>KEY:</b>	
	Route of new classified road
	New Highway
	Highway to be improved, diverted, raised, lowered and otherwise altered
	Highway to be stopped up
	Private means of access to be stopped up
	New private means of access
	Classified road boundary
	Side road boundary
	Parish boundary
	Private means of access to be stopped up reference label
	New private means of access reference label
	New side road reference label

SCALE 1:500 @ A1 (UNLESS STATED OTHERWISE)



MIKE ASHWORTH  
Strategic Director – Economy, Transport and Environment

THE DERBYSHIRE COUNTY COUNCIL  
(WOODVILLE TO SWADLINCOTE  
REGENERATION ROUTE)  
(CLASSIFIED UNNUMBERED ROAD)  
(SIDE ROADS) ORDER 2019

OCCUPATION LANE  
AND OTHER ALTERATIONS

SITE PLAN NO. 3 & 3A

THE COMMON SEAL OF THE DERBYSHIRE COUNTY COUNCIL  
was hereunto affixed in the presence of

Dated this day of 2019

Drawing Number  
WVL-AEC-XX-XX-DR-CE-00038  
Rev