


- NOTES:
- Order under sections 14 & 125 of the Highways Act 1980.
 - This plan does not show widths or construction details.

- KEY:
- Route of new classified road
 - New Highway
 - Highway to be improved, diverted, raised, lowered or otherwise altered
 - Highway to be stopped up
 - Private means of access to be stopped up
 - New private means of access
 - Classified road boundary
 - Side road boundary
 - Parish boundary
 - Private means of access to be stopped up reference label
 - New private means of access reference label
 - New side road reference label

This Plan titled 'Derby Road, Swadlincote Road, Bernard Street, Woodhouse Street Kiln Way and Other Alterations Site Plan No. 1 & 1A with Acquiring Authority's Modifications' replaces the attached Plan titled 'Derby Road, Swadlincote Road, Bernard Street, Woodhouse Street, Kiln Way and Other Alterations Site Plan No. 1 & 1A' by modification by the Secretary of State for transport upon confirmation of the order by him.

SCALE 1:500 @ A1 (UNLESS STATED OTHERWISE)

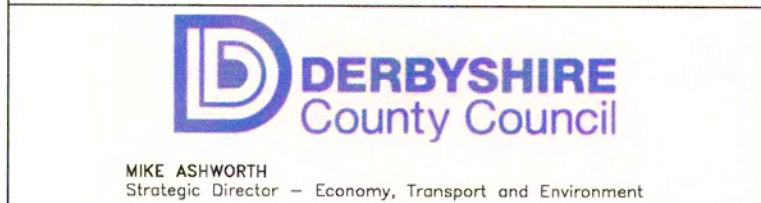

THE DERBYSHIRE COUNTY COUNCIL
(WOODVILLE TO SWADLINCOTE
REGENERATION ROUTE)
(CLASSIFIED UNNUMBERED ROAD)
(SIDE ROADS) ORDER 2019

DERBY ROAD, SWADLINCOTE ROAD,
BERNARD STREET, WOODHOUSE STREET
KILN WAY AND OTHER ALTERATIONS
SITE PLAN NO. 1 & 1A
WITH ACQUIRING AUTHORITY'S
MODIFICATIONS

THE COMMON SEAL OF THE DERBYSHIRE COUNTY COUNCIL
was hereunto affixed in the presence of

Dated this day of 2020
Drawing Number
WVL-AEC-XX-XX-DR-CE-00034