


- NOTES:**
- Order under sections 14 & 125 of the Highways Act 1980.
  - This plan does not show widths or construction details.
- KEY:**
- Route of new classified road
  - New Highway
  - Highway to be improved, diverted, raised, lowered or otherwise altered
  - Highway to be stopped up
  - Private means of access to be stopped up
  - New private means of access
  - Classified road boundary
  - Side road boundary
  - Parish boundary
  - Private means of access to be stopped up reference label
  - New private means of access reference label
  - New side road reference label

This Plan titled 'Kiln Way, Public Footpath and other Alterations Site Plan No. 2 with Acquiring Authority's Modifications' replaces the attached Plan titled 'Kiln Way, Public Footpath and other Alterations Site Plan No. 2' by modification by the Secretary of State for Transport upon Confirmation of the Order by him.

SCALE 1:500 @ A1 (UNLESS STATED OTHERWISE)

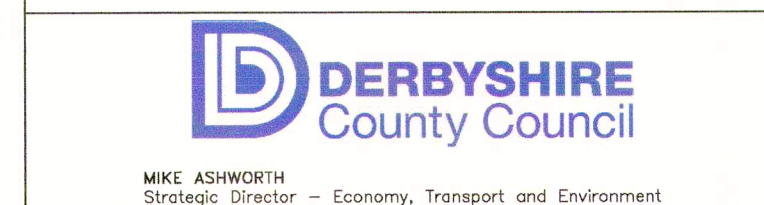


THE DERBYSHIRE COUNTY COUNCIL  
(WOODVILLE TO SWADLINCOTE  
REGENERATION ROUTE)  
(CLASSIFIED UNNUMBERED ROAD)  
(SIDE ROADS) ORDER 2019

KILN WAY, PUBLIC FOOTPATH  
AND OTHER ALTERATIONS

SITE PLAN NO. 2  
WITH ACQUIRING AUTHORITY'S  
MODIFICATIONS

THE COMMON SEAL OF THE DERBYSHIRE COUNTY COUNCIL was hereunto affixed in the presence of		
Dated this	day of	2020
Drawing Number	Rev	
WVL-AEC-XX-XX-DR-CE-00035		

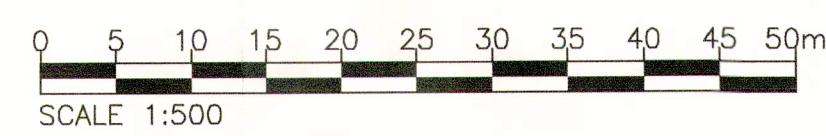

© Crown copyright and database rights 2019  
Ordnance Survey 100023251. You are not  
permitted to copy, sub-licence, distribute or sell  
any of this data to third parties in any form