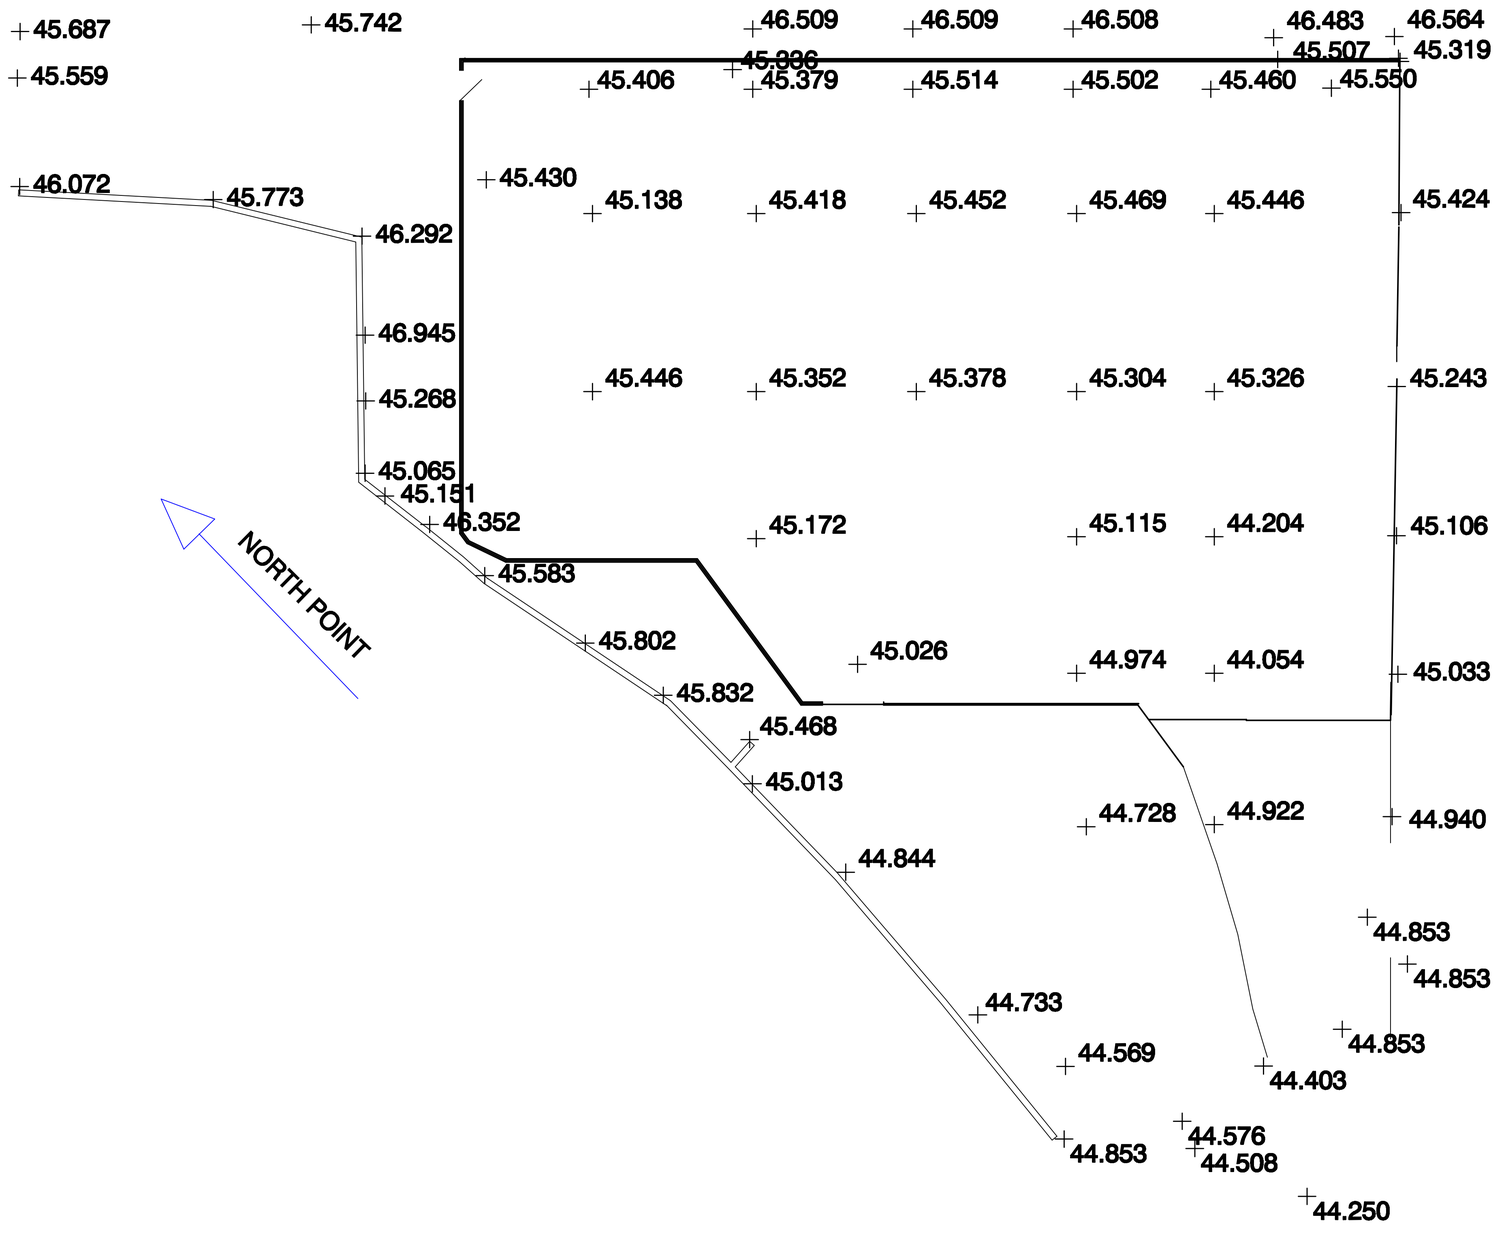

A			
-	First issue	06/10/09	SDS
rev	description	date	name

client

project

Pye Bridge Gasification Project

title

Existing Levels

drawing no	ITI-122-GA-011	checked by	
drawing scale	1:200	paper size	A1
plotting scale	1-1	plot style	None

GASIFICATION PROCESSES DESIGNED BY:
ITI ENERGY LTD
Advanced Manufacturing Park
Technology Centre
Brunel Way, Rotherham. S60 5WG.
Tel: 0114 2541233. Fax: 0114 2541235.