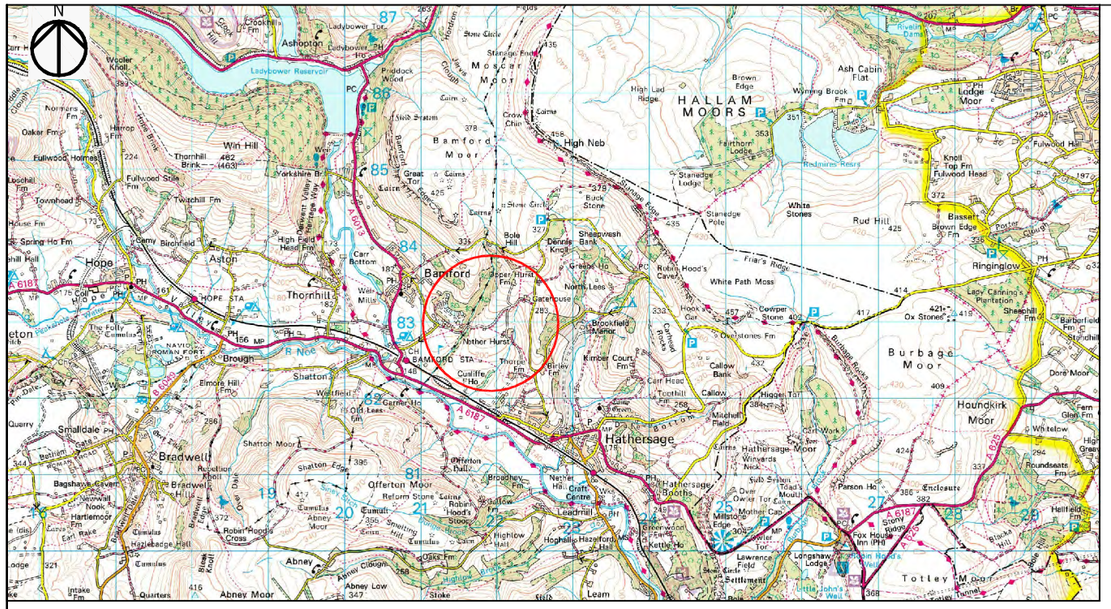

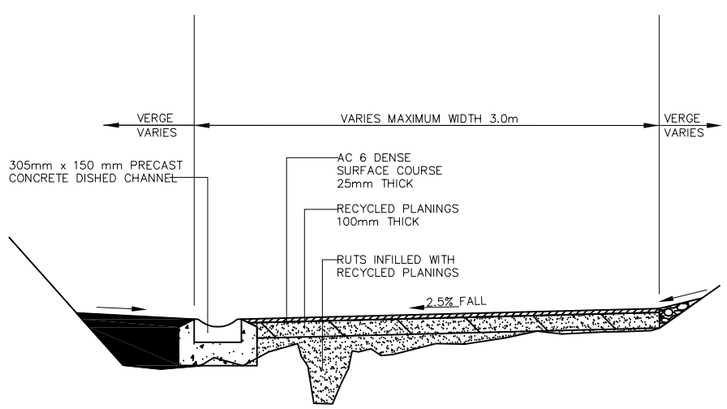


TYPICAL SECTION THROUGH PROPOSED WORKS.
SCALE 1:20

SAFETY, HEALTH AND ENVIRONMENTAL INFORMATION BOX

IT IS ASSUMED THAT ALL WORKS ON THIS DRAWING WILL BE CARRIED OUT BY A COMPETENT CONTRACTOR WORKING, WHERE APPROPRIATE, TO AN APPROPRIATE METHOD STATEMENT.

THIS DRAWING IS TO BE USED ONLY FOR THE PURPOSE OF ISSUE THAT IT WAS ISSUED FOR AND IS SUBJECT TO AMENDMENT.

NOTES

1. THIS DRAWING IS TO BE READ IN CONJUNCTION WITH ALL OTHER RELEVANT DOCUMENTATION.
2. DO NOT SCALE FROM THIS DRAWING, USE ONLY PRINTED DIMENSIONS.
3. ALL DIMENSIONS IN METRES, ALL CHAINAGES, LEVELS AND COORDINATES ARE IN METRES UNLESS DEFINED OTHERWISE.

KEY

EXTENT OF WORKS

UPPER HURST BROOK

| Revision Details | By / Check | Date | Suffix |
|---|---|---|---|

Purpose of Issue

PRELIMINARY

Client

DERBYSHIRE County Council
Improving life for local people

MIKE ASHWORTH
Strategic Director – Economy, Transport and Environment

Project Title

HURSTCLOUGH B.O.A.T. 52 OUTSEATS

Drawing Title

CONSULTATION PLAN

| Designed | Drawn | Checked | Approved | Date |
|---|---|---|---|---|
| | | | | |

| AECOM Internal Project No. | Suitability |
|---|---|
| 60473889 | |
| Scale @ A1 | Zone |
| 1:1000 | 3247 |

THIS DOCUMENT HAS BEEN PREPARED PURSUANT TO AND SUBJECT TO THE TERMS OF AECOM'S APPOINTMENT BY ITS CLIENT. AECOM ACCEPTS NO LIABILITY FOR ANY USE OF THIS DOCUMENT OTHER THAN BY ITS ORIGINAL CLIENT OR FOLLOWING AECOM'S EXPRESS AGREEMENT TO SUCH USE, AND ONLY FOR THE PURPOSES FOR WHICH IT WAS PREPARED AND PROVIDED.

AECOM Infrastructure & Environment UK Limited
Royal Court, Basil Close
Chesterfield
S41 7SL
Tel+44 (0)1246 209 221
Fax+44 (0)1246 209 229
www.aecom.com

| Drawing Number | Rev |
|---|---|
| HCB-AEC-PH-01-DR-CE-01003 | - |

© Crown copyright and database rights 2016, Ordnance Survey 100023251. You are not permitted to copy, sub-licence, distribute or sell any of this data to third parties in any form.

PM Date: 4/5/2016 11:45 AM
File Name: HCB_AEC_PH_00_DR_CE_01003