WHITE PEAK LOOP - DARLEY DALE TO MATLOCK SECTION
SCALE 1:2500

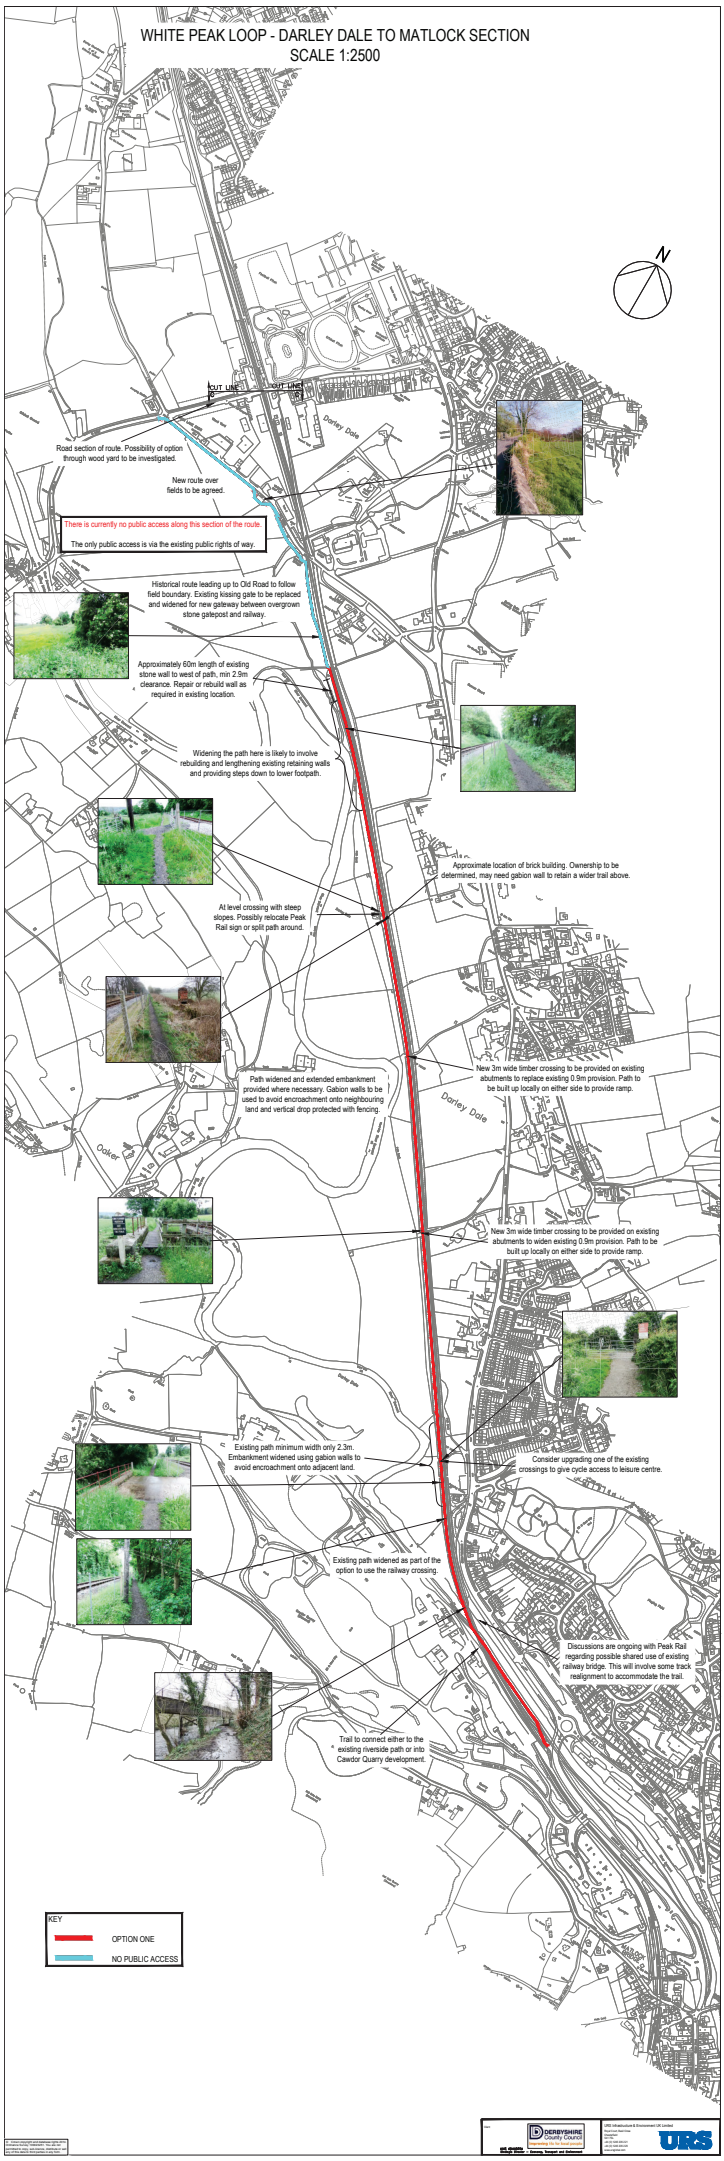

© Crown copyright and database rights 2011. Ordnance Survey Licence No. 100019285

DERBYSHIRE County Council
Improving life for local people
Job Number 60203 Status Existing Transport and Adminstrative

URS Infrastructure & Environment UK Limited
Royal Court Bond Street
Bristol
BS1 3EN
Tel +44 (0) 117 906 9000
Fax +44 (0) 845 305 6001
www.urscorp.com

URS