# Site S/0103: Land adjacent Friary House, Derby Road, Etwall

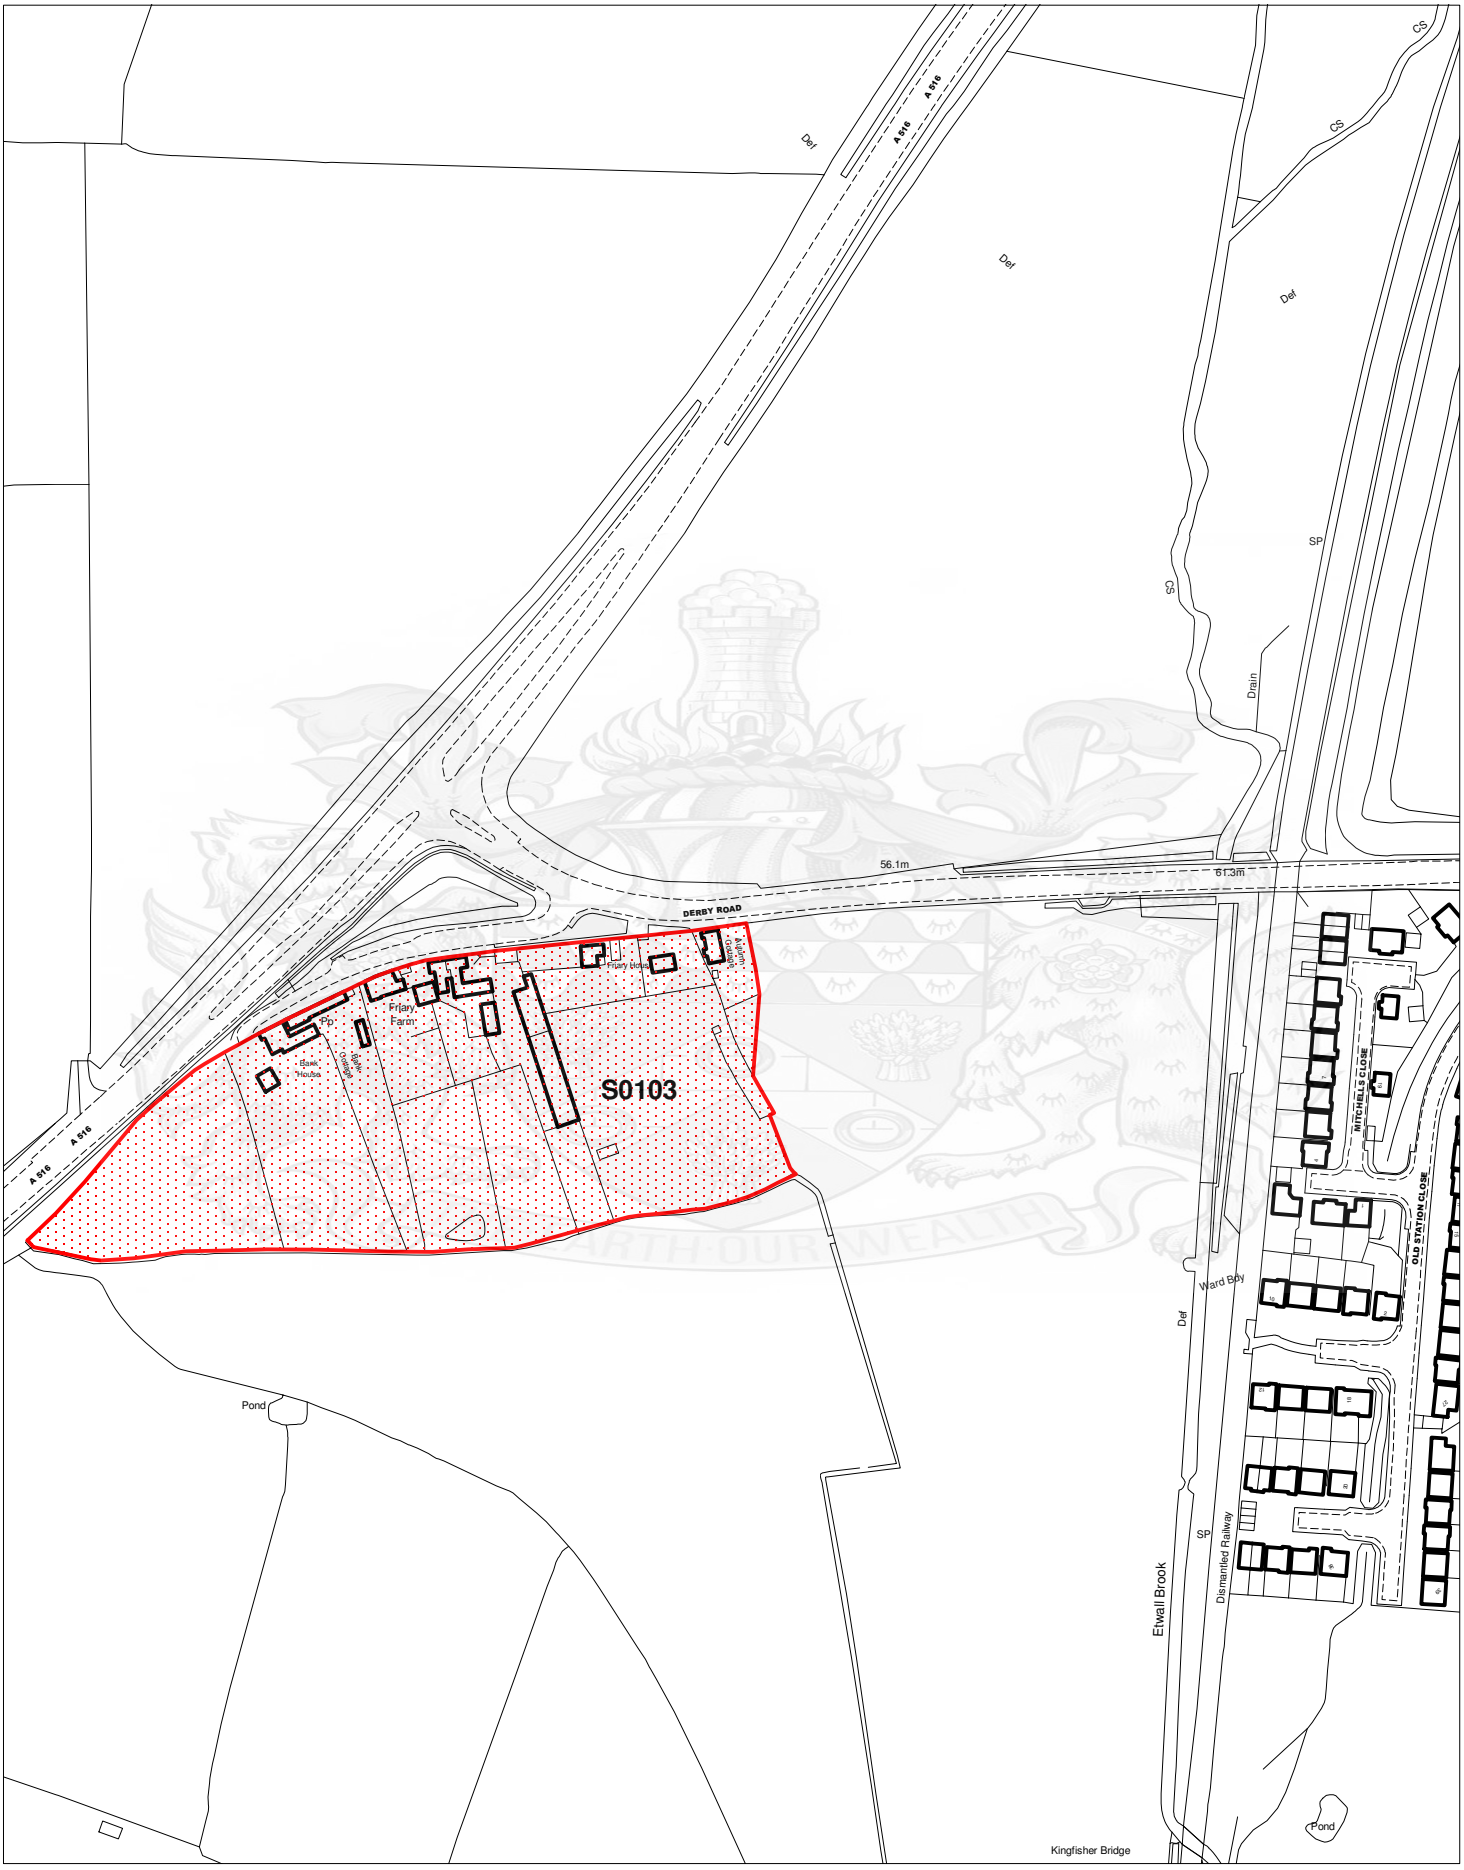


© Crown copyright. All rights reserved
100019461 2009.

Not to Scale

N