South Derbyshire District Council

Site S/0011: Land off Ingleby Lane, Ticknall

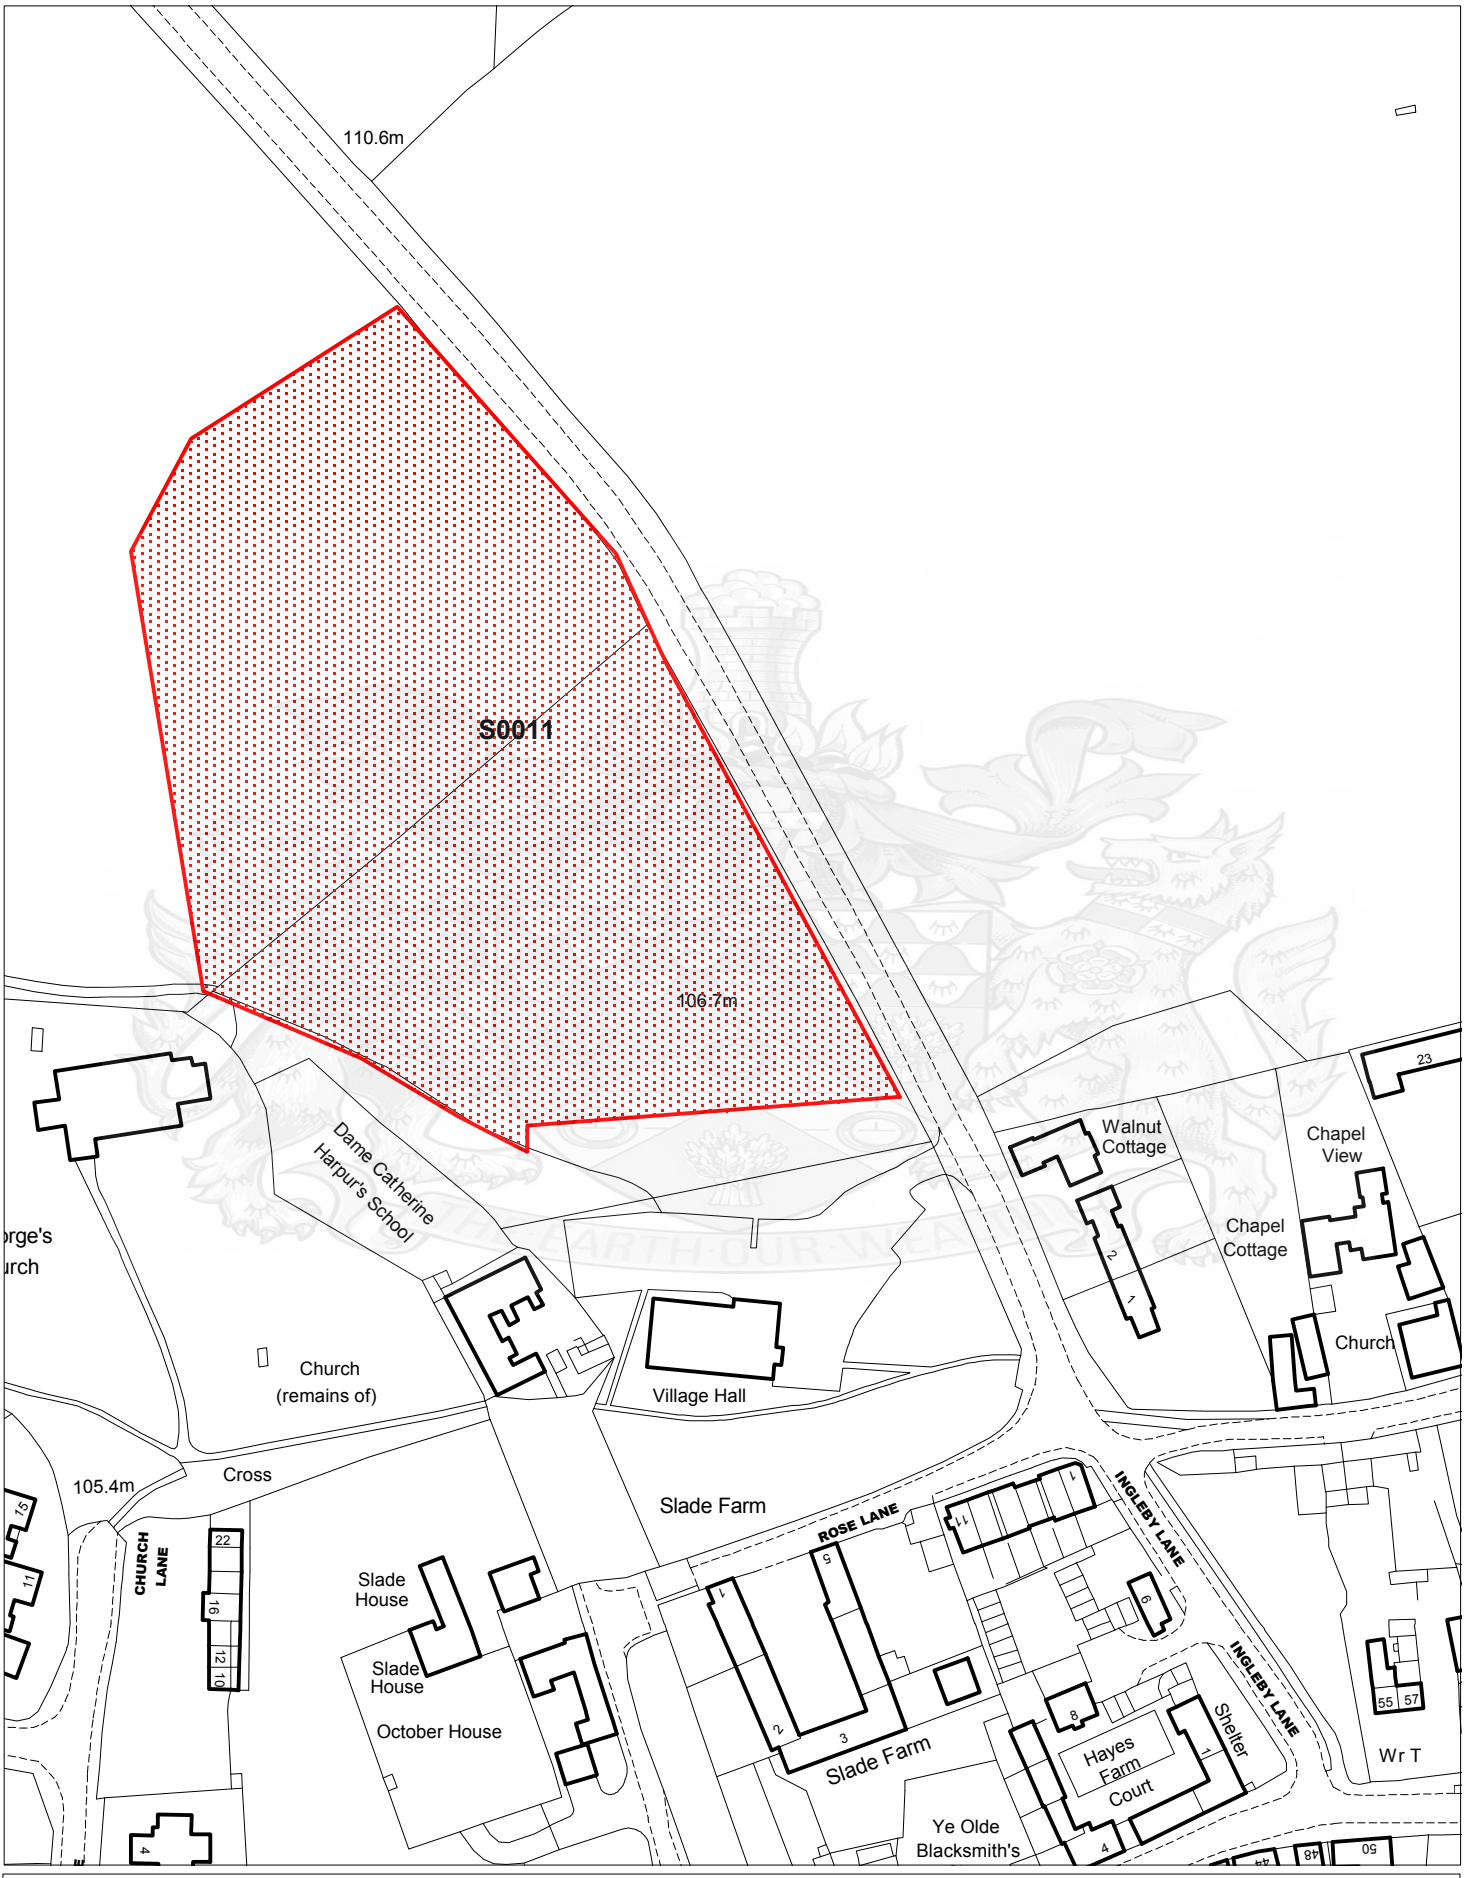

© Crown copyright. All rights reserved 100019461 2009.

Not to Scale

N